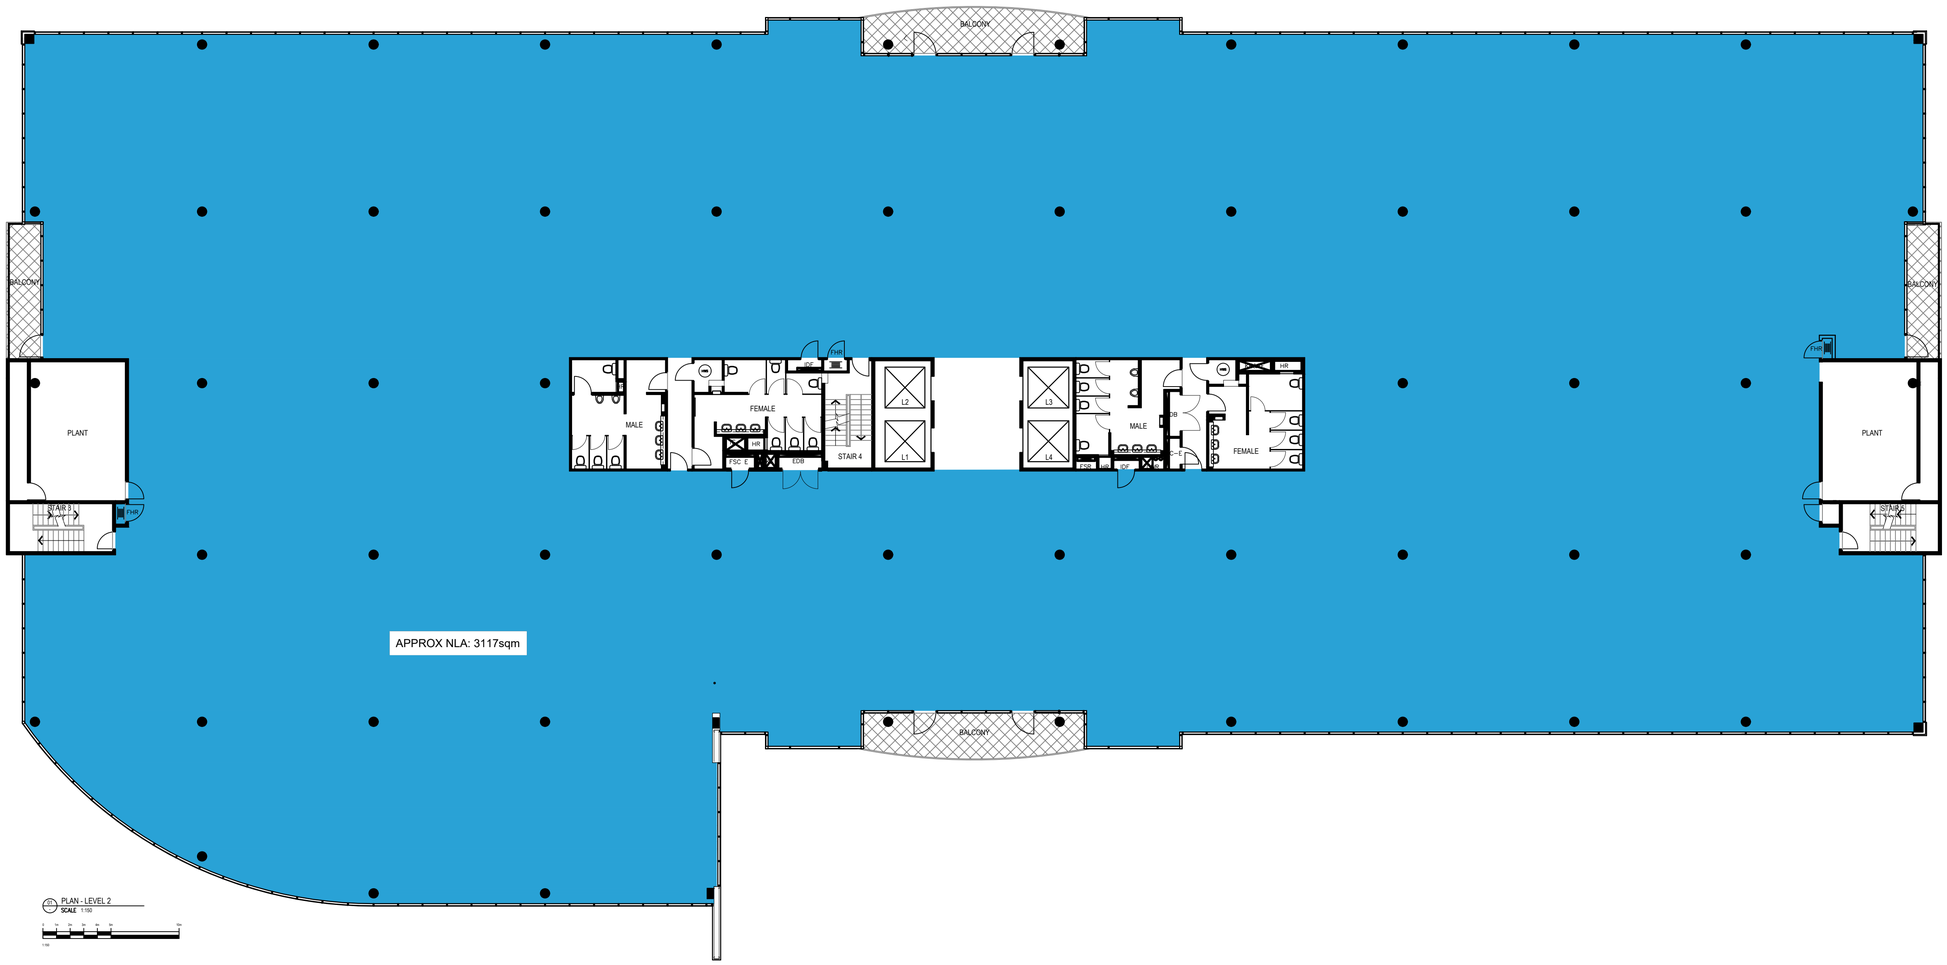

FOR INFORMATION

SIGNED: _____

DATE: _____

Date	Revision	Revision/Issue Description
11.02.21	A	FOR INFORMATION

212-218 Cumberland St, The Rocks, Sydney, NSW 2000
Tel:+612 9252 9441 Fax:+612 9252 1135
email: siren@sirendesign.com.au
www.sirendesign.com.au

Contractor to verify all dimensions on site before commencing work as this drawing is for information only. Siren Design is to be notified of any discrepancies in the dimensions and setting out of the work, for resolution.
All building work to comply with current relevant BCA
Copyright of designs shown hereon is retained by this office.
Authority is required for any reproduction.
ABN 15 118 931 776

Client

ISPT SUPER PROPERTY

Project

1 JULIUS AVE
NORTH RYDE

Drawing

MARKETING PLAN
LEVEL 2

Scale	1:150 @ A1	Job No.	4659SD
		Checked By	MF
Start Date	FEB 21	Drawing Number	L2SK01
Drawn By	JO	Issue	A

FILE: M:\PROJECTS\4659SD ISPT - JULIUS AVENUE, NORTH RYDE\C - DES & DOC\01 DWG\SA - XREF\SKETCH PLANS\4413SD_ISPT_0L2SK01_L EVEL 2 TENANCY SPLIT PLAN.DWG
Jacob